



1580 W 3860 S, WEST VALLEY CITY, UTAH 84119

REVISIONS				 JORDAN VALLEY WATER CONSERVANCY DISTRICT 8215 SOUTH 1300 WEST WEST JORDAN, UTAH 84088-0070 PHONE (801) 565-4300	LINE IS 1 INCH AT FULL SIZE (IF NOT 1" - SCALE ACCORDINGLY) SCALE: NOT TO SCALE DESIGN: JCS DRAWING: JCS PROJ. MGR: JCS APPROVAL:	ORIGINAL SIZE B	INFRASTRUCTURE SERVICES FACILITY FENCE		DATE 9/29/26
REV.	DESCRIPTION	BY	DATE				PROJECT LOCATION		PROJECT NUMBER 4413
									DRAWING NUMBER G2
									SHEET NUMBER 2 OF 8

THE CONTRACTOR SHALL CAREFULLY READ ALL OF THE NOTES AND SPECIFICATION, THE CONTRACTOR SHALL ACCEPT THE TRUE MEANING AND BE RESPONSIBLE FOR COMPLYING WITH EACH.

GENERAL NOTES:

1. ALL IMPROVEMENTS SHALL BE CONSTRUCTED IN STRICT ACCORDANCE WITH THE TECHNICAL SPECIFICATIONS INCLUDED AS PART OF THE CONTRACT DOCUMENTS.
2. IT IS INTENDED THAT THESE PLANS AND SPECIFICATIONS REQUIRE ALL NECESSARY AND PROPER LABOR AND MATERIALS NECESSARY FOR THE WORK CONTEMPLATED AND THAT THE WORK BE IN ACCORDANCE WITH THEIR TRUE INTENT AND PURPOSE. THE CONTRACTOR SHALL NOTIFY THE ENGINEER IMMEDIATELY REGARDING ANY DISCREPANCIES OR AMBIGUITIES WHICH MAY EXIST IN THE PLANS OR SPECIFICATION. THE ENGINEER'S INTERPRETATION THEREOF SHALL BE CONCLUSIVE.
3. WHERE THE PLANS OR SPECIFICATION DESCRIBE PORTIONS OF THE WORK IN GENERAL TERMS BUT NOT IN COMPLETE DETAIL, IT IS UNDERSTOOD THAT ONLY THE BEST GENERAL PRACTICE IS TO PREVAIL AND THAT ONLY MATERIALS AND WORKMANSHIP OF THE HIGHEST QUALITY ARE TO BE USED.
4. THE CONTRACTOR SHALL BE SKILLED AND REGULARLY ENGAGED IN THE GENERAL CLASS AND TYPE OF WORK CALLED FOR IN THE PROJECT PLANS AND SPECIFICATIONS. THEREFORE, THE OWNER IS RELYING UPON THE EXPERIENCE AND EXPERTISE OF THE CONTRACTOR; IT SHALL BE EXPECTED THAT PRICES PROVIDED WITHIN THE CONTRACT DOCUMENTS SHALL INCLUDE ALL MATERIALS NECESSARY AND PROPER LABOR FOR THE WORK CONTEMPLATED AND THAT THE WORK BE COMPLETED IN ACCORDANCE WITH THE TRUE INTENT AND PURPOSE. THE CONTRACTOR SHALL BE COMPETENT, KNOWLEDGEABLE AND HAVE SPECIAL SKILLS IN THE NATURE, EXTENT AND INHERENT CONDITIONS OF THE WORK TO BE PERFORMED. CONTRACTOR SHALL ALSO ACKNOWLEDGE THAT THERE ARE CERTAIN PECULIAR AND INHERENT CONDITIONS EXISTENT IN THE CONSTRUCTION OF THE PARTICULAR FACILITIES, WHICH MAY CREATE, DURING THE CONSTRUCTION PROGRAM, UNUSUAL OR UNSAFE CONDITIONS HAZARDOUS TO PERSONS, PROPERTY AND THE ENVIRONMENT. CONTRACTOR SHALL BE AWARE OF SUCH PECULIAR RISKS AND HAVE THE SKILL AND EXPERIENCE TO FORESEE AND TO ADOPT PROTECTIVE MEASURES TO ADEQUATELY AND SAFELY PERFORM THE CONSTRUCTION WORK WITH RESPECT TO SUCH HAZARDS.
5. THE CONTRACTOR SHALL BE RESPONSIBLE FOR ALL PERMITS AND LICENSES REQUIRED FOR THE CONSTRUCTION AND COMPLETION OF THE PROJECT, AND SHALL PERFORM ALL WORK IN ACCORDANCE WITH THE REQUIREMENTS AND CONDITIONS OF ALL PERMITS AND APPROVALS APPLICABLE TO THIS PROJECT. THE CONTRACTOR SHALL ENSURE THAT THE NECESSARY RIGHT-OF-WAYS, EASEMENTS, AND/OR PERMITS ARE SECURED PRIOR TO CONSTRUCTION.
6. THE CONTRACTOR SHALL, AT THE TIME OF BIDDING, AND, THROUGHOUT THE PERIOD OF THE CONTRACT, BE LICENSED IN THE STATE OF UTAH TO DO THE TYPE OF WORK CONTEMPLATED IN THE PLANS AND SPECIFICATIONS, AND SHALL BE BONDABLE FOR AN AMOUNT EQUAL TO OR GREATER THAN THE AMOUNT OF THE BID.
7. CONTRACTOR SHALL INSPECT THE SITE OF THE WORK PRIOR TO BIDDING TO SATISFY THEMSELVES BY PERSONAL EXAMINATION OR BY SUCH OTHER MEANS AS THEY MAY PREFER, OF THE LOCATION OF THE PROPOSED WORK, AND OF THE ACTUAL CONDITIONS OF AND AT THE SITE OF

- WORK. IF, DURING THE COURSE OF THEIR EXAMINATION, A BIDDER FINDS FACTS OR CONDITIONS WHICH APPEAR TO THEM TO BE IN CONFLICT WITH THE LETTER OR SPIRIT OF THE PROJECT PLANS AND SPECIFICATIONS, THEY SHALL CONTACT THE ENGINEER FOR ADDITIONAL INFORMATION AND EXPLANATION BEFORE SUBMITTING THEIR BID. SUBMISSION OF A BID BY THE CONTRACTOR SHALL CONSTITUTE ACKNOWLEDGMENT THAT, IF AWARDED THE CONTRACT, THEY HAVE REVIEWED AND ARE RELYING ON THEIR OWN EXAMINATION OF (1) THE SITE OF THE WORK, (2) ACCESS TO THE SITE, AND (3) ALL OTHER DATA AND MATTERS REQUISITE TO THE FULFILLMENT OF THE WORK AND ON THEIR OWN KNOWLEDGE OF EXISTING FACILITIES ON AND IN THE VICINITY OF THE SITE OF THE WORK TO BE CONSTRUCTED UNDER THIS CONTRACT. THE INFORMATION PROVIDED BY THE OWNER OR THE ENGINEER IS NOT INTENDED TO BE A SUBSTITUTE FOR, OR A SUPPLEMENT TO THE INDEPENDENT VERIFICATION BY THE CONTRACTOR TO THE EXTENT SUCH INDEPENDENT INVESTIGATION OF SITE CONDITIONS IS DEEMED NECESSARY OR DESIRABLE BY THE CONTRACTOR. CONTRACTOR SHALL ACKNOWLEDGE THAT THEY HAVE NOT RELIED SOLELY UPON OWNER OR ENGINEER FURNISHED INFORMATION REGARDING SITE CONDITIONS IN PREPARING AND SUBMITTING.
8. THE CONTRACTOR SHALL BE RESPONSIBLE TO PROVIDE ALL WATER, POWER, SANITARY FACILITIES AND TELEPHONE SERVICES AS REQUIRED FOR THE CONTRACTOR'S USE DURING CONSTRUCTION.
9. THE CONTRACTOR SHALL BE HELD RESPONSIBLE FOR ANY FIELD CHANGES MADE WITHOUT PRIOR WRITTEN AUTHORIZATION FROM THE OWNER AND ENGINEER.
10. THE CONTRACTOR AGREES THAT:

A. THEY WILL BE RESPONSIBLE TO CLEAN THE JOB SITE AT THE END OF EACH PHASE OF WORK.

B. THEY WILL BE RESPONSIBLE TO REMOVE AND DISPOSE OF ALL TRASH, SCRAP AND UNUSED MATERIAL AT THEIR OWN EXPENSE IN A TIMELY MANNER.

C. THEY WILL BE RESPONSIBLE TO MAINTAIN THE SITE IN A NEAT, SAFE AND ORDERLY MANNER.

D. THEY WILL BE RESPONSIBLE TO KEEP MATERIALS, EQUIPMENT, AND TRASH OUT OF THE WAY OF OTHER CONTRACTORS SO AS NOT TO DELAY THE JOB. FAILURE TO DO SO WILL RESULT IN A DEDUCTION FOR THE COST OF CLEAN UP FROM THE FINAL PAYMENT.

E. THEY SHALL BE RESPONSIBLE FOR THEIR OWN SAFETY, PERMITS, RETESTING AND RE-INSPECTION AT THEIR OWN EXPENSE.
11. THE CONTRACTOR SHALL ASSUME SOLE AND COMPLETE RESPONSIBILITY FOR JOB SITE CONDITIONS DURING THE COURSE OF CONSTRUCTION OF THIS PROJECT INCLUDING SAFETY OF ALL PERSONS AND PROPERTY. THIS REQUIREMENT SHALL APPLY CONTINUOUSLY AND NOT BE LIMITED TO NORMAL WORKING HOURS. THE CONTRACTOR SHALL DEFEND, INDEMNIFY AND HOLD THE OWNER AND ENGINEER HARMLESS FROM ANY AND ALL LIABILITY, REAL OR ALLEGED, IN CONNECTION WITH THE PERFORMANCE OF WORK ON THIS PROJECT, EXCEPTING FOR LIABILITY ARISING FROM THE SOLE NEGLIGENCE OF THE OWNER OR THE ENGINEER.
12. IF EXISTING IMPROVEMENTS NEED TO BE DISTURBED AND/OR REMOVED FOR THE PROPER PLACEMENT OF IMPROVEMENTS TO BE CONSTRUCTED BY THESE PLANS, THE CONTRACTOR SHALL BE RESPONSIBLE FOR PROTECTING EXISTING IMPROVEMENTS FROM DAMAGE. COST OF REPLACING OR REPAIRING

- EXISTING IMPROVEMENTS SHALL BE INCLUDED IN THE UNIT PRICE BID. THERE WILL BE NO EXTRA COST DUE TO THE CONTRACTOR FOR REPLACING OR REPAIRING EXISTING IMPROVEMENTS.
13. WHENEVER EXISTING FACILITIES ARE REMOVED, DAMAGED, BROKEN, OR CUT IN THE INSTALLATION OF THE WORK COVERED BY THESE PLANS OR SPECIFICATIONS, SAID FACILITIES SHALL BE REPLACED AT THE CONTRACTOR'S EXPENSE, AFTER PROPER BACKFILLING AND/OR CONSTRUCTION, WITH MATERIALS EQUAL TO OR BETTER THAN THE MATERIALS USED IN THE ORIGINAL EXISTING FACILITIES. THE FINISHED PRODUCT SHALL BE SUBJECT TO THE APPROVAL OF THE OWNER, THE ENGINEER, AND THE RESPECTIVE REGULATORY AGENCY.
14. THE CONTRACTOR SHALL MAINTAIN A NEATLY MARKED SET OF AS-BUILT RECORD DRAWINGS SHOWING THE FINAL LOCATION, DIMENSION, AND LAYOUT OF ALL STRUCTURES AND OTHER FACILITIES. AS-BUILT RECORD DRAWINGS SHALL REFLECT CHANGE ORDERS, ACCOMMODATIONS, MODIFICATIONS, AND ADJUSTMENTS TO ALL IMPROVEMENTS CONSTRUCTED. WHERE NECESSARY, SUPPLEMENTAL DRAWINGS SHALL BE PREPARED AND SUBMITTED BY THE CONTRACTOR. PRIOR TO ACCEPTANCE OF THE PROJECT, THE CONTRACTOR SHALL DELIVER TO THE ENGINEER, ONE SET OF NEATLY MARKED AS-BUILT RECORD DRAWINGS SHOWING THE INFORMATION REQUIRED ABOVE. AS-BUILT RECORD DRAWINGS SHALL BE REVIEWED AND THE COMPLETE AS-BUILT RECORD DRAWING SET SHALL BE CURRENT WITH ALL CHANGES AND DEVIATIONS REDLINED AS PRECONDITION TO THE FINAL PROGRESS PAYMENT APPROVAL AND/OR FINAL ACCEPTANCE.
15. WORK IN ANY EASEMENT AND/OR RIGHT-OF-WAY IS SUBJECT TO THE APPROVAL AND ACCEPTANCE OF THE REGULATORY AGENCY RESPONSIBLE FOR OPERATION AND/OR MAINTENANCE OF SAID EASEMENT AND/OR RIGHT-OF-WAY.
16. UPON SUBSTANTIAL COMPLETION OF WORK, THE CONTRACTOR SHALL BROOM SWEEP EACH SITE PRIOR TO CALLING FOR INSPECTION.
17. JVVCD STAFF WILL SERVE AS ENGINEER ON THIS PROJECT.
18. THE ENTIRE INSTALLATION SHALL BE IN ACCORDANCE WITH THE MOST RECENTLY ADOPTED REQUIREMENTS OF THE INTERNATIONAL MECHANICAL CODE, INTERNATIONAL PLUMBING CODE, INTERNATIONAL BUILDING CODE, NATIONAL ELECTRICAL CODE, AND ALL OTHER APPLICABLE CITY, COUNTY, STATE, AND NATIONAL CODES AND REGULATIONS IN EFFECT AT THE DATE OF THE BID.
19. CONTRACTOR SHALL FIELD VERIFY ALL DIMENSIONS PRIOR TO FABRICATION.
20. ANY PART OF THIS INSTALLATION THAT FAILS, IS UNFIT, OR BECOMES DAMAGED DURING CONSTRUCTION SHALL BE REPAIRED OR REPLACED BY THE CONTRACTOR AT NO ADDITIONAL COST TO THE OWNER.
21. ALL EQUIPMENT SHALL BE INSTALLED IN STRICT ACCORDANCE WITH THE EQUIPMENT MANUFACTURER'S RECOMMENDATIONS. PROVIDE ALL FITTINGS, TRANSITIONS, AND OTHER DEVICES/ACCESSORIES REQUIRED FOR A COMPLETE WORKABLE INSTALLATION.
22. CONTRACTOR SHALL KEEP SITE SECURE ALONG NORTH AND WEST SIDES OF PROPERTY THROUGHOUT THE ENTIRE DURATION OF THE PROJECT

SURFACE IMPROVEMENTS:

1. SURFACE IMPROVEMENTS AND LANDSCAPE DISTURBED DURING THIS WORK SHALL BE REPLACED AS PART OF THE WORK. ALL ASSOCIATED COSTS SHALL BE INCLUDED IN THE CONTRACTOR'S BID PRICE.
2. ALL CONSTRUCTION SHALL CONFORM WITH THE CURRENT CITY STANDARD SPECIFICATIONS AND DETAILS .

ABBREVIATIONS:

AFF	ABOVE FINISHED FLOOR
AWG	AMERICAN WIRE GAUGE
CONC	CONCRETE
CP	CATHODIC PROTECTION
DIA	DIAMETER
NTS	NOT TO SCALE
TYP	TYPICAL
EX	EXISTING

REVISIONS			
REV.	DESCRIPTION	BY	DATE




JORDAN VALLEY WATER

CONSERVANCY DISTRICT

8215 SOUTH 1300 WEST
WEST JORDAN, UTAH 84088-0070
PHONE (801) 565-4300

LINE IS 1" INCH AT FULL SIZE (IF NOT 1" - SCALE ACCORDINGLY)	ORIGINAL SIZE B
SCALE: NOT TO SCALE	
DESIGN:	JCS
DRAWING:	JCS
PROJ. MGR:	JCS
APPROVAL:	

INFRASTRUCTURE SERVICES FACILITY FENCE		DATE 9/29/26
GENERAL NOTES		PROJECT NUMBER 4413
		DRAWING NUMBER G3
		SHEET NUMBER 3 OF 8

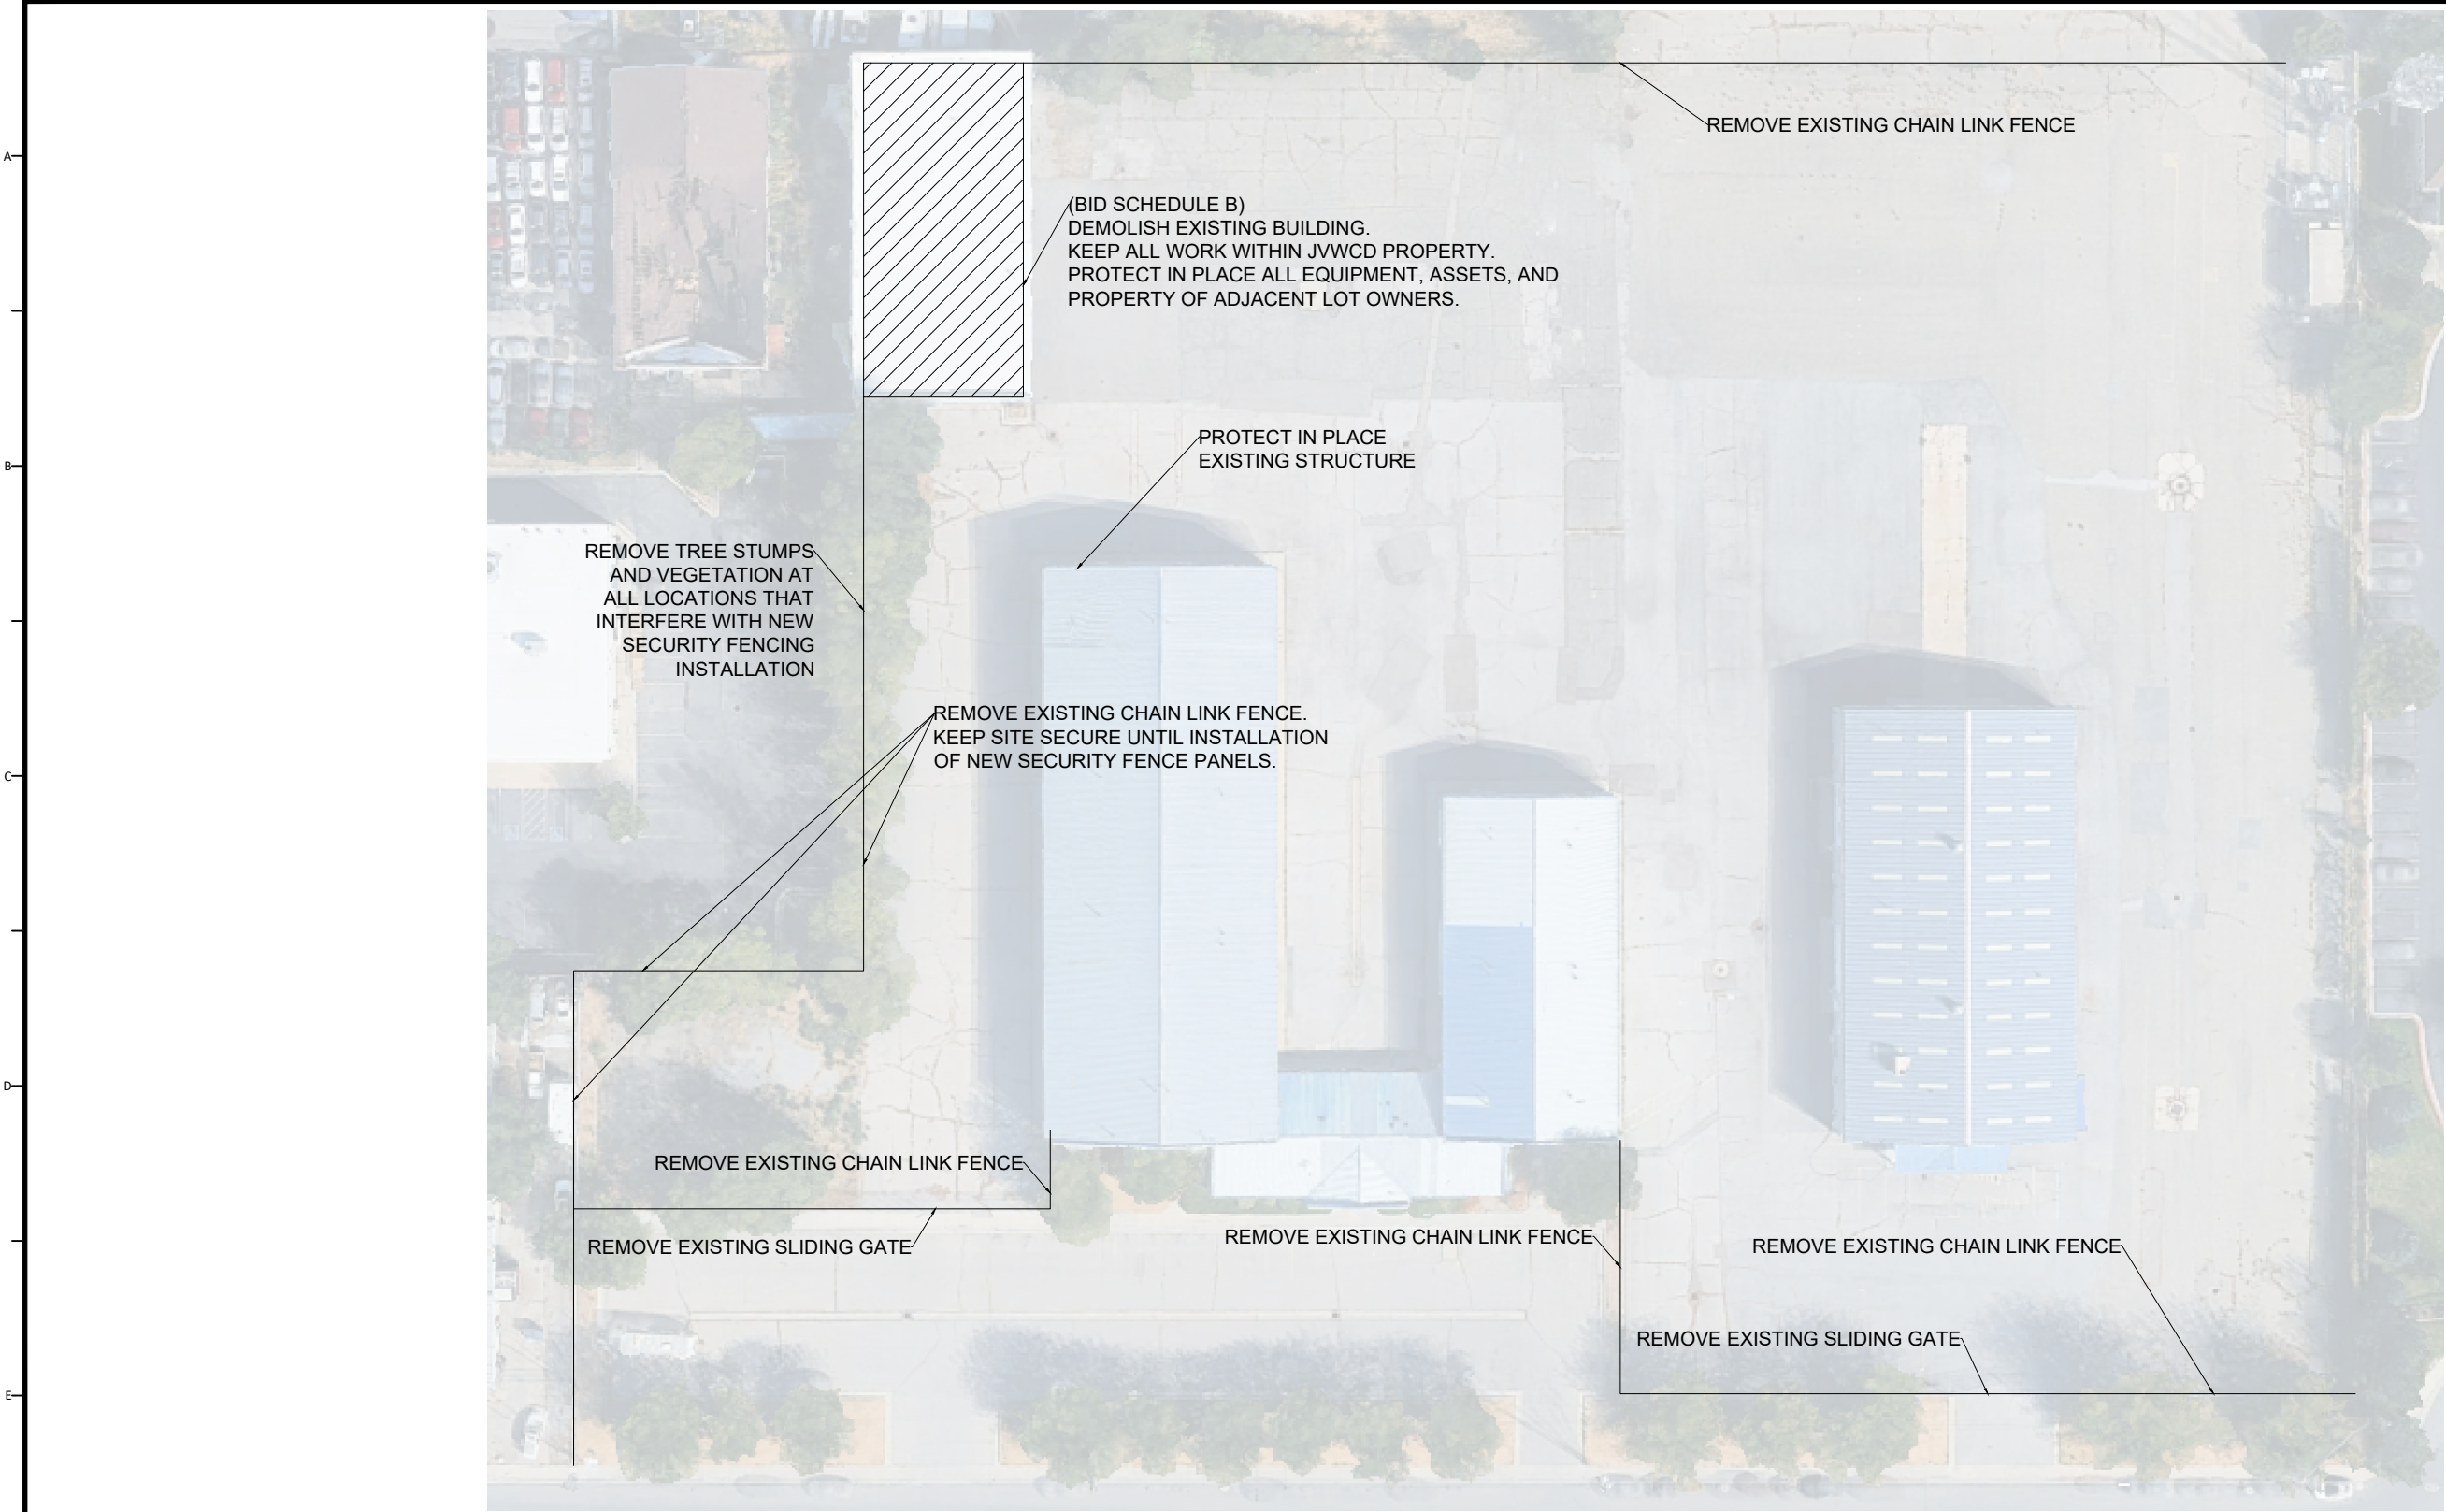

A **DEMLITION PLAN**
M1 SCALE: NTS
FILE:

REVISIONS			
REV.	DESCRIPTION	BY	DATE




JORDAN VALLEY WATER
CONSERVANCY DISTRICT

8215 SOUTH 1300 WEST
WEST JORDAN, UTAH 84088-0070
PHONE (801) 565-4300

LINE IS 1 INCH AT FULL SIZE (IF NOT 1" - SCALE ACCORDINGLY)	ORIGINAL SIZE B
SCALE: NOT TO SCALE	
DESIGN:	JCS
DRAWING:	JCS
PROJ. MGR:	JCS
APPROVAL:	

INFRASTRUCTURE SERVICES FACILITY FENCE	DATE 9/29/26
DEMOLITION PLAN	PROJECT NUMBER 4413
	DRAWING NUMBER M1
	SHEET NUMBER 4 OF 8

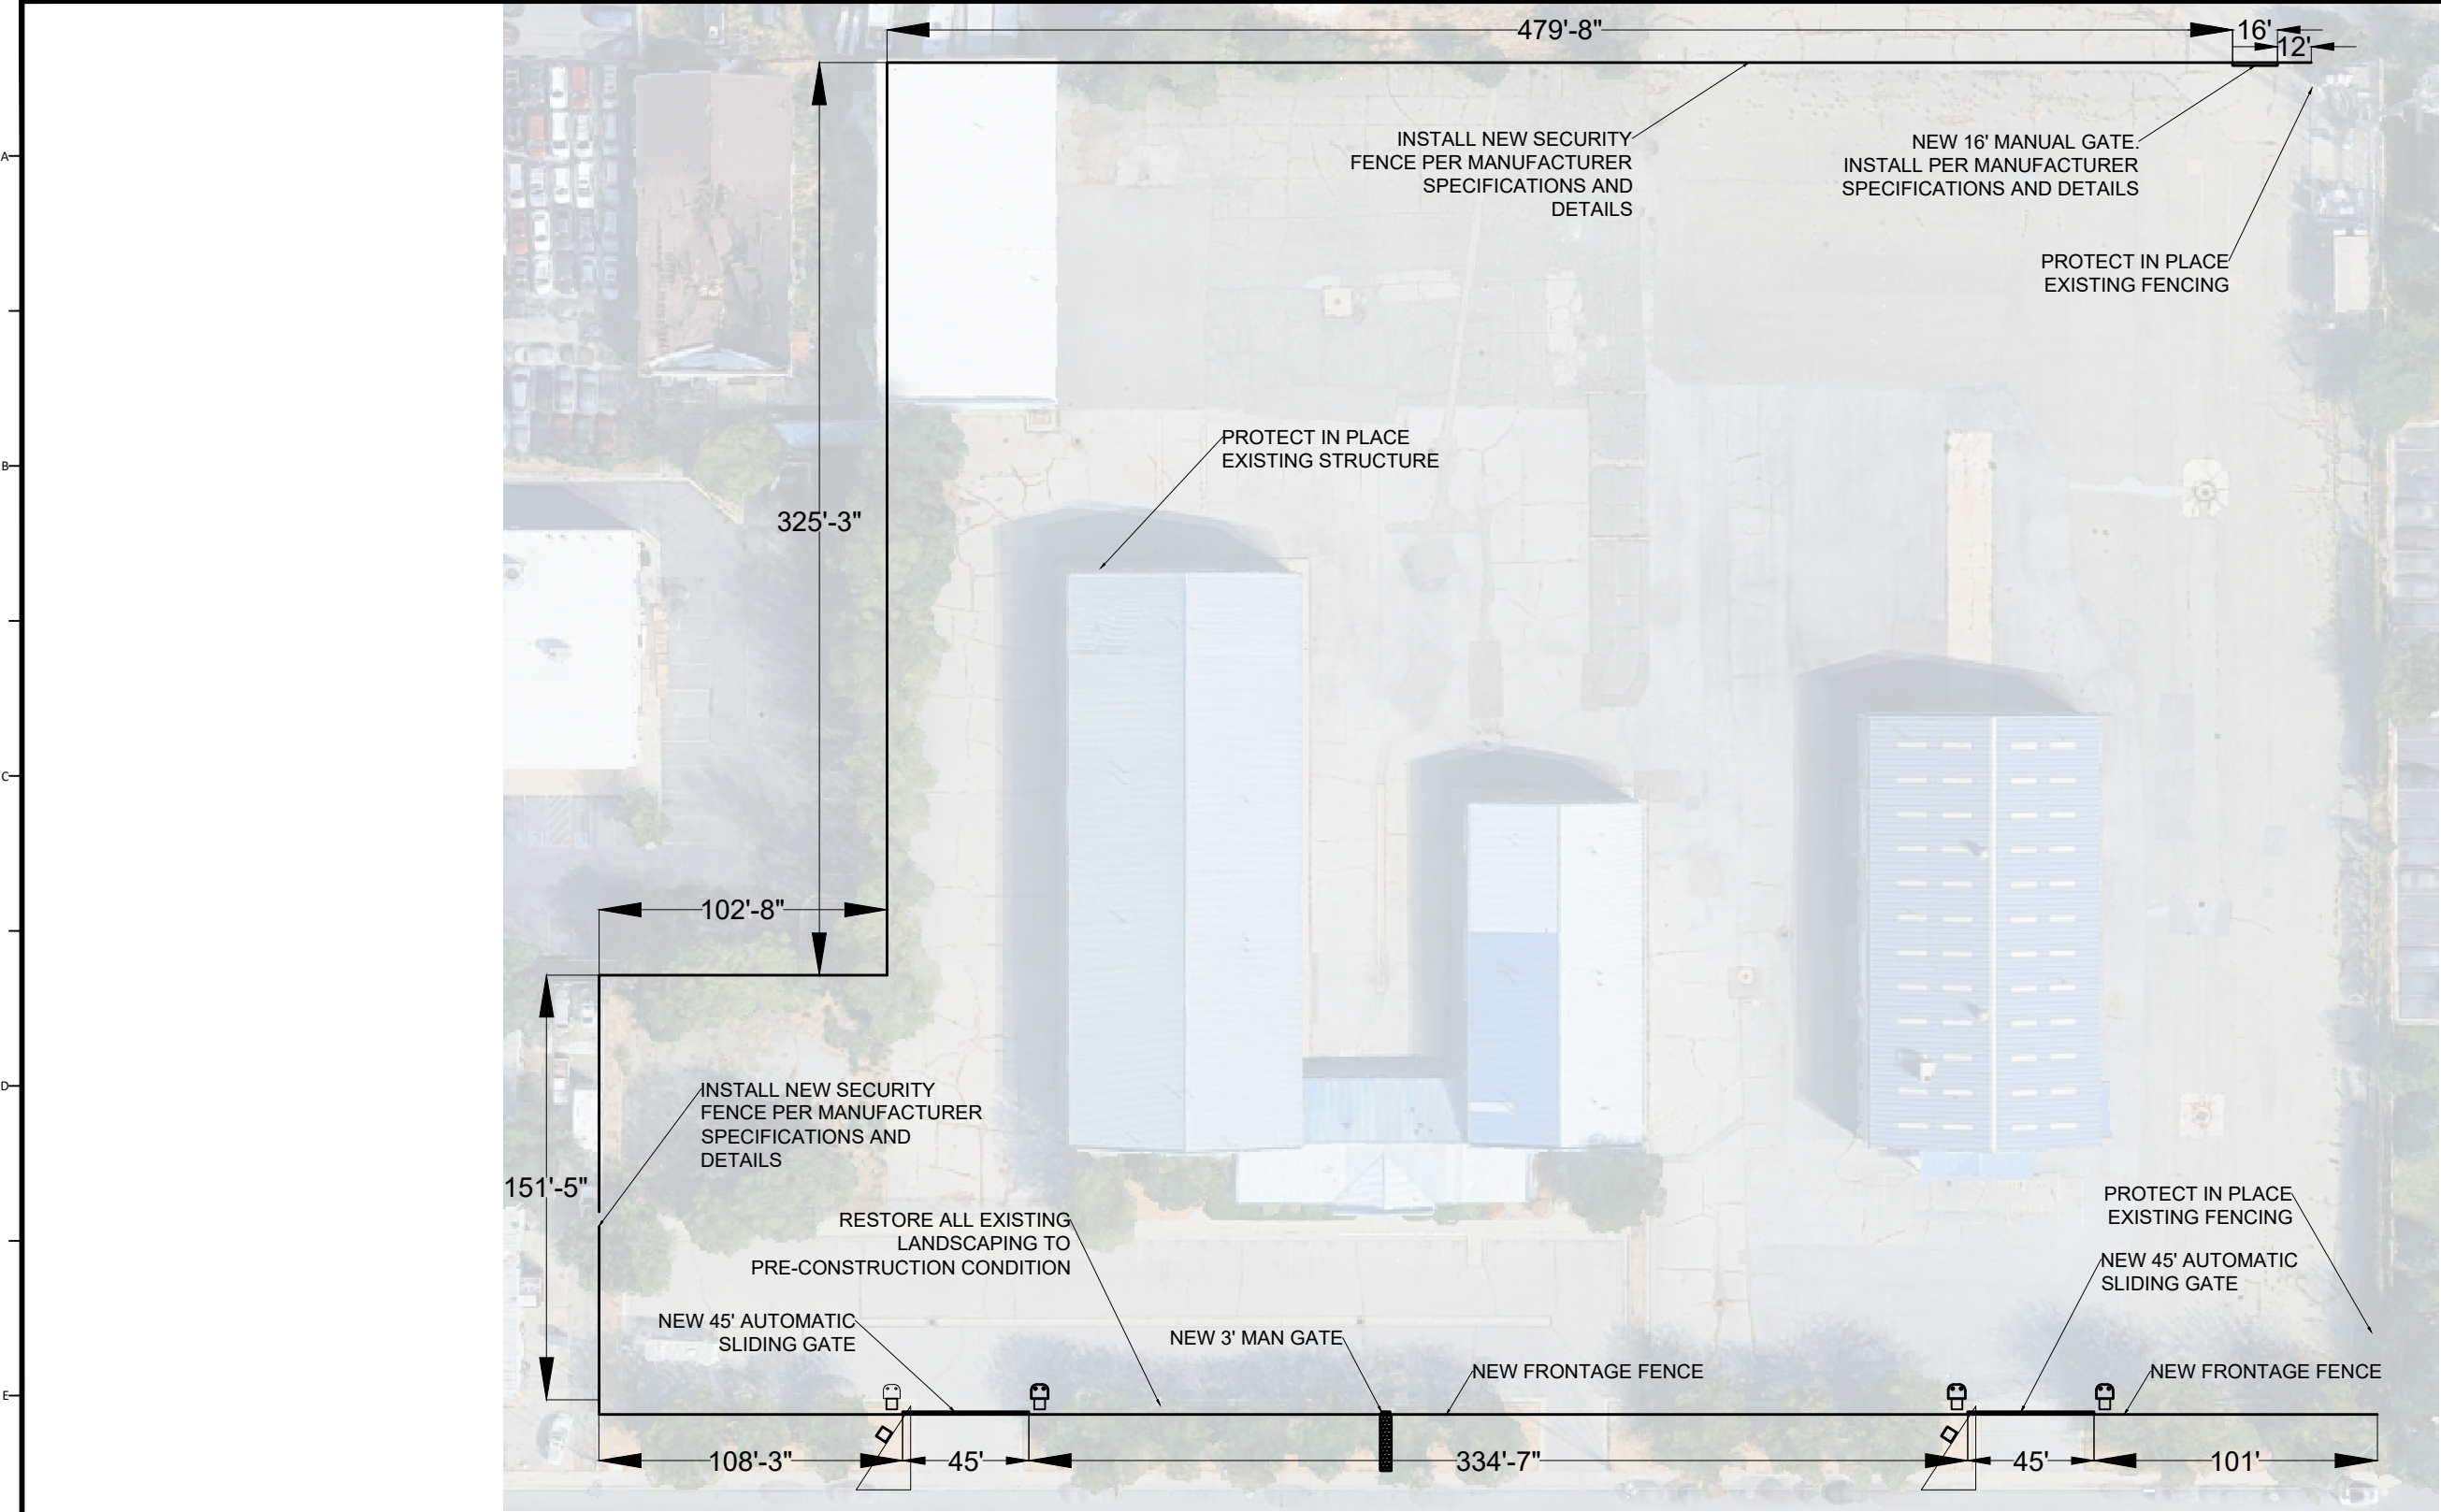

A LAYOUT PLAN
M2 SCALE: NTS
FILE:

REVISIONS			
REV.	DESCRIPTION	BY	DATE




JORDAN VALLEY WATER
CONSERVANCY DISTRICT

8215 SOUTH 1300 WEST
WEST JORDAN, UTAH 84088-0070
PHONE (801) 565-4300

LINE IS 1/8" INCH AT FULL SIZE (IF NOT 1" - SCALE ACCORDINGLY)	ORIGINAL SIZE B
SCALE: NOT TO SCALE	
DESIGN:	JCS
DRAWING:	JCS
PROJ. MGR:	JCS
APPROVAL:	

INFRASTRUCTURE SERVICES FACILITY FENCE	
LAYOUT PLAN	

DATE 9/29/26
PROJECT NUMBER 4413
DRAWING NUMBER M2
SHEET NUMBER 5 OF 8

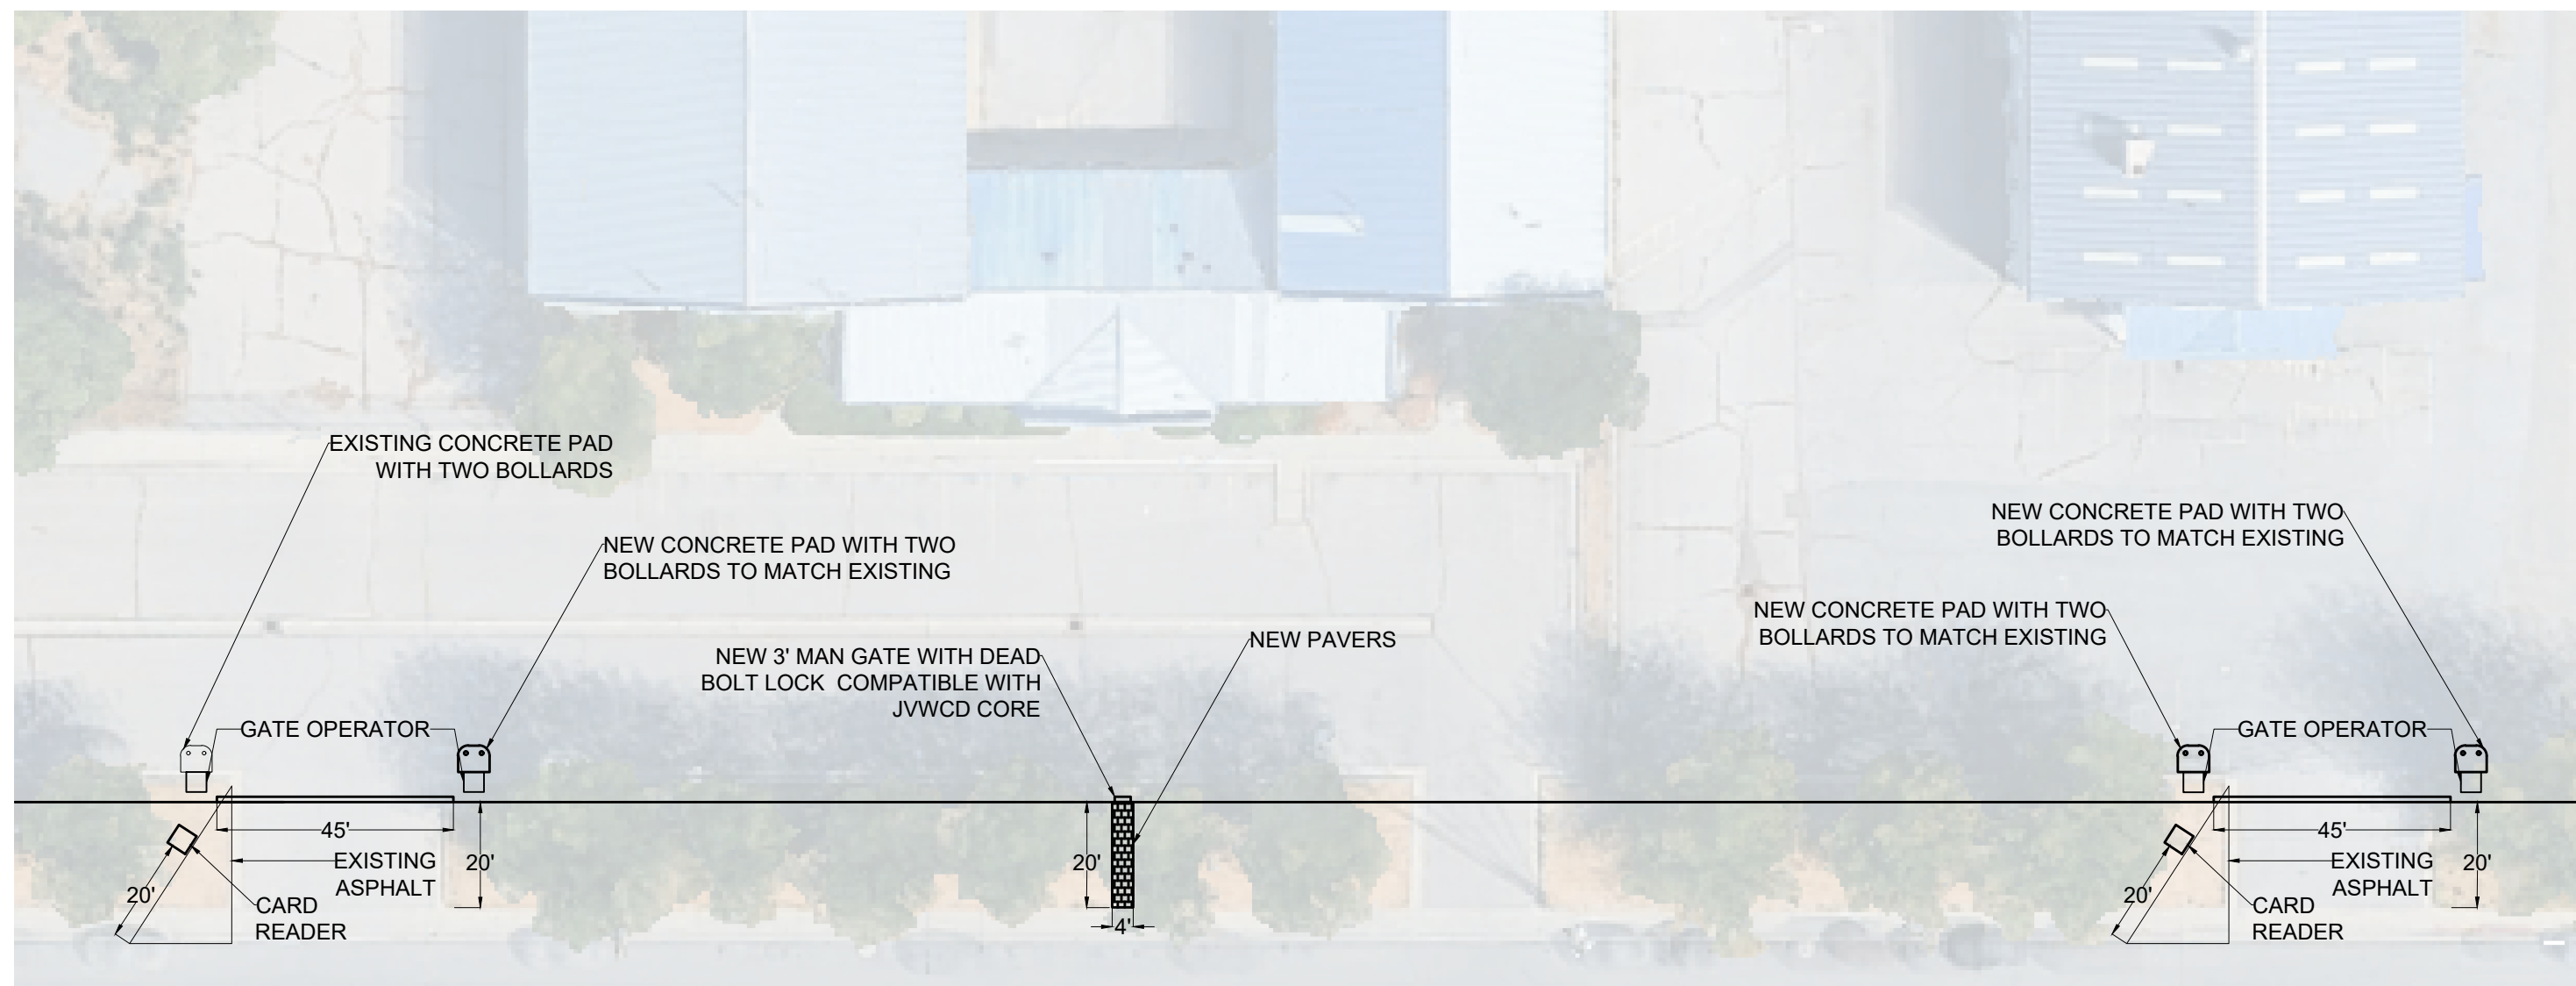

A GATE LAYOUT PLAN

[illegible]

JORDAN VALLEY WATER
CONSERVANCY DISTRICT

8215 SOUTH 1300 WEST
WEST JORDAN, UTAH 84088-0070
PHONE (801) 565-4300

LINE IS 1 INCH
AT FULL SIZE
(IF NOT 1" - SCALE ACCORDINGLY)

SCALE: NOT TO SCALE

DESIGN:	JCS
---------	-----

DRAWING:	JCS
----------	-----

PROJ. MGR:	JCS
------------	-----

APPROVAL:

ORIGINAL SIZE B

INFRASTRUCTURE SERVICES FACILITY FENCE

GATE LAYOUT PLAN

DATE
9/29/26

5/25/20

PROJECT NUMBER

PROJECT NUMBER
4413

DRAWING NUMBER
M42

M3

SHEET NUMBER
6 OF 8

KEYED NOTES

1. SECURITY EQUIPMENT ROOM.
2. OFFICE AREA.
3. WAREHOUSE.
4. EXISTING IN-GROUND PULLBOX.
5. EXISTING BURIED CONDUITS, ONE 1" AND ONE 1 1/2".
6. EXISTING 120/208 VOLT POWER PANEL WITH SPARE BREAKERS.
7. EXISTING 3/4" WALL MOUNT CONDUIT FROM POWER PANEL TO INSIDE RECEPTACLE WITH 3- #12 & 2- #10 AWG CONDUCTORS. ADD ONE #10 AWG WHITE NEUTRAL CONDUCTOR.
8. EXISTING CONCRETE WALL PENETRATIONS FOR TWO CONDUITS. 1" CONDUIT IS COMPLETE TO INSIDE RECEPTACLE. 1 1/2" CONDUIT NEEDS REBAR BURNED AWAY IN CONCRETE WALL TO ALLOW CONDUIT INSTALLATION INSIDE BUILDING.
9. NEW 1 1/2" EMT CONDUIT FROM CONCRETE WALL PENETRATION TO SECURITY EQUIPMENT ROOM. ROUTE ON CONCRETE WALL SURFACE IN WAREHOUSE AND IN ATTIC SPACE ABOVE OFFICE AREA. USE SWEEP CONDUIT ELBOWS ONLY IN ATTIC AREA TO ALLOW WIRE PULLING WITHOUT ENTERING ATTIC.
10. STUB UP TWO 3/4" CONDUITS FROM EXISTING IN-GROUND PULLBOX NEAR EACH GATE OPERATOR THROUGH GATE OPERATOR CONCRETE BASE, ONE CONDUIT FOR POWER AND ONE CONDUIT FOR CONTROL. COORDINATE STUB UP LOCATION WITH GATE INSTALLATION CONTRACTOR.
11. STUB UP ONE 3/4" CONDUIT FROM EXISTING IN-GROUND PULLBOX NEAR EACH GATE OPERATOR THROUGH CARD READER PEDESTAL CONCRETE BASE. COORDINATE STUB UP LOCATION WITH JVVCD PROJECT MANAGER.

12. INSTALL ONE #10 AWG POWER CIRCUIT (RED FOR WEST, BLUE FOR EAST, WHITE AND GREEN) FROM EXISTING 120/208 VOLT POWER PANEL TO EACH OF TWO GATE OPERATORS,THROUGH MOSTLY EXISTING CONDUIT. CONNECT EACH TO AN EXISTING 20 AMP BREAKER IN POWER PANEL. PROVIDE CONTINUOUS, UN-SPLICED CONDUCTORS FOR UNDERGROUND RUNS. CONDUCTORS ARE BASED ON 120 VAC GATE OPERATOR REQUIREMENTS.
13. THE OWNER (JVVCD) WILL CONTRACT WITH UTAH YAMAS CONTROLS TO PROVIDE AND INSTALL SECURITY EQUIPMENT. SEE UTAH YAMAS CONTROLS SCOPE OF WORK.
14. EMBEDDED VEHICLE DETECTOR LOOPS ARE DESIGNED, LOCATED, AND INSTALLED BY GATE OPERATOR SUB-CONTRACTOR. A MINIMUM OF 3 LOOPS PER GATE OPERATOR ARE REQUIRED; ONE REVERSE LOOP 4' FROM OUTSIDE OF GATE, ONE LOOP 4' FROM INSIDE OF GATE, AND ONE EXIT LOOP 4' NORTH OF INSIDE LOOP. ARRANGE LOOPS TO OPEN GATES WHEN EXITING SITE FROM ANY DRIVEWAY LOCATION. INTERCONNECT BOTH GATES AT EACH DRIVEWAY TO OPEN SIMULTANEOUSLY.
15. 1" CONDUIT FROM PULLBOX TO UNKNOWN LOCATION.
16. HORIZONTAL ROLLING GATES. TWO PER DRIVEWAY. ONE ON EAST SIDE AND ONE ON WEST SIDE OF EACH DRIVEWAY.
17. NEW BURIED CONDUITS, ONE 1" AND ONE 1 1/2".
18. NEW IN-GROUND PULLBOX.


UTAH YAMAS CONTROLS SCOPE OF WORK.

UTAH YAMAS CONTROLS WILL PROVIDE AND INSTALL THE FOLLOWING LIST OF MATERIALS TO SECURE TWO VEHICLE GATE OPERATORS WITH CARD ACCESS.

- 2- KEYPAD/CARD READERS
- 2 - GOOSENECK PEDESTALS
- 2 - PEDESTAL BACKBOXES
- 18/6 SHIELDED, DIRECT BURIAL CARD READER WIRE
- 18/4 DIRECT BURIAL WIRE FOR GATE STATUS AND GATE CONTROL

SECURITY CONTROL PANEL COMPONENTS AS REQUIRED.

CONCRETE PEDESTAL MOUNTING BASES, VEHICLE GATE OPERATORS, INDUCTIVE VEHICLE DETECTION LOOPS EMBEDDED IN PAVEMENT, LOOP DETECTORS, GATE POWER, FENCING, AND ALL CONDUIT/RACEWAY SHALL BE FURNISHED AND INSTALLED BY INFRASTRUCTURE SERVICES FACILITY FENCE CONTRACTOR.

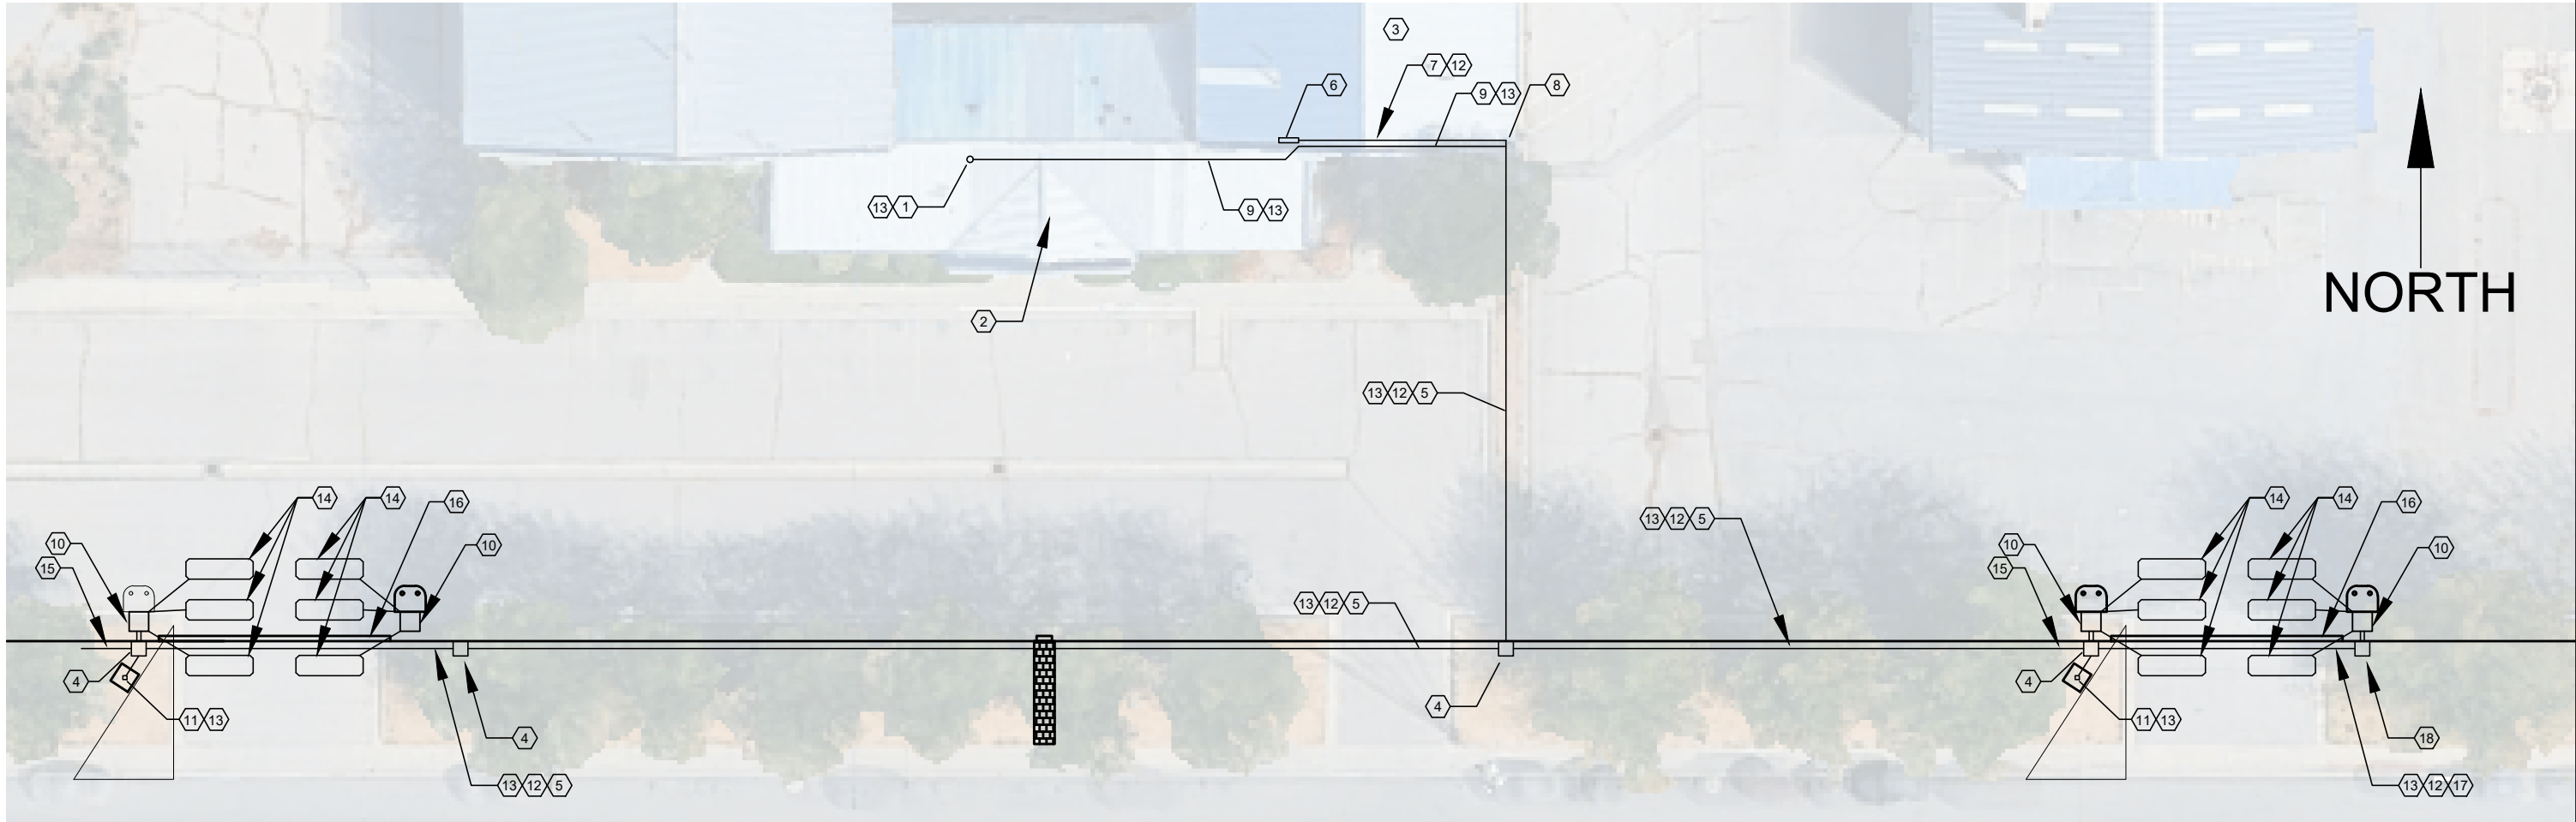

A ELECTRICAL LAYOUT PLAN
M4 SCALE: NTS
FILE:

REVISIONS			
REV.	DESCRIPTION	BY	DATE




JORDAN VALLEY WATER
CONSERVANCY DISTRICT

8215 SOUTH 1300 WEST
WEST JORDAN, UTAH 84088-0070
PHONE (801) 565-4300

LINE IS 1" INCH AT FULL SIZE (IF NOT 1" - SCALE ACCORDINGLY)	ORIGINAL SIZE B
SCALE: NOT TO SCALE	
DESIGN:	DLO
DRAWING:	DLO
PROJ. MGR:	JCS
APPROVAL:	

INFRASTRUCTURE SERVICES FACILITY FENCE		DATE 9/29/26
ELECTRICAL LAYOUT PLAN		PROJECT NUMBER 4413
		DRAWING NUMBER M4
		SHEET NUMBER 7 OF 9

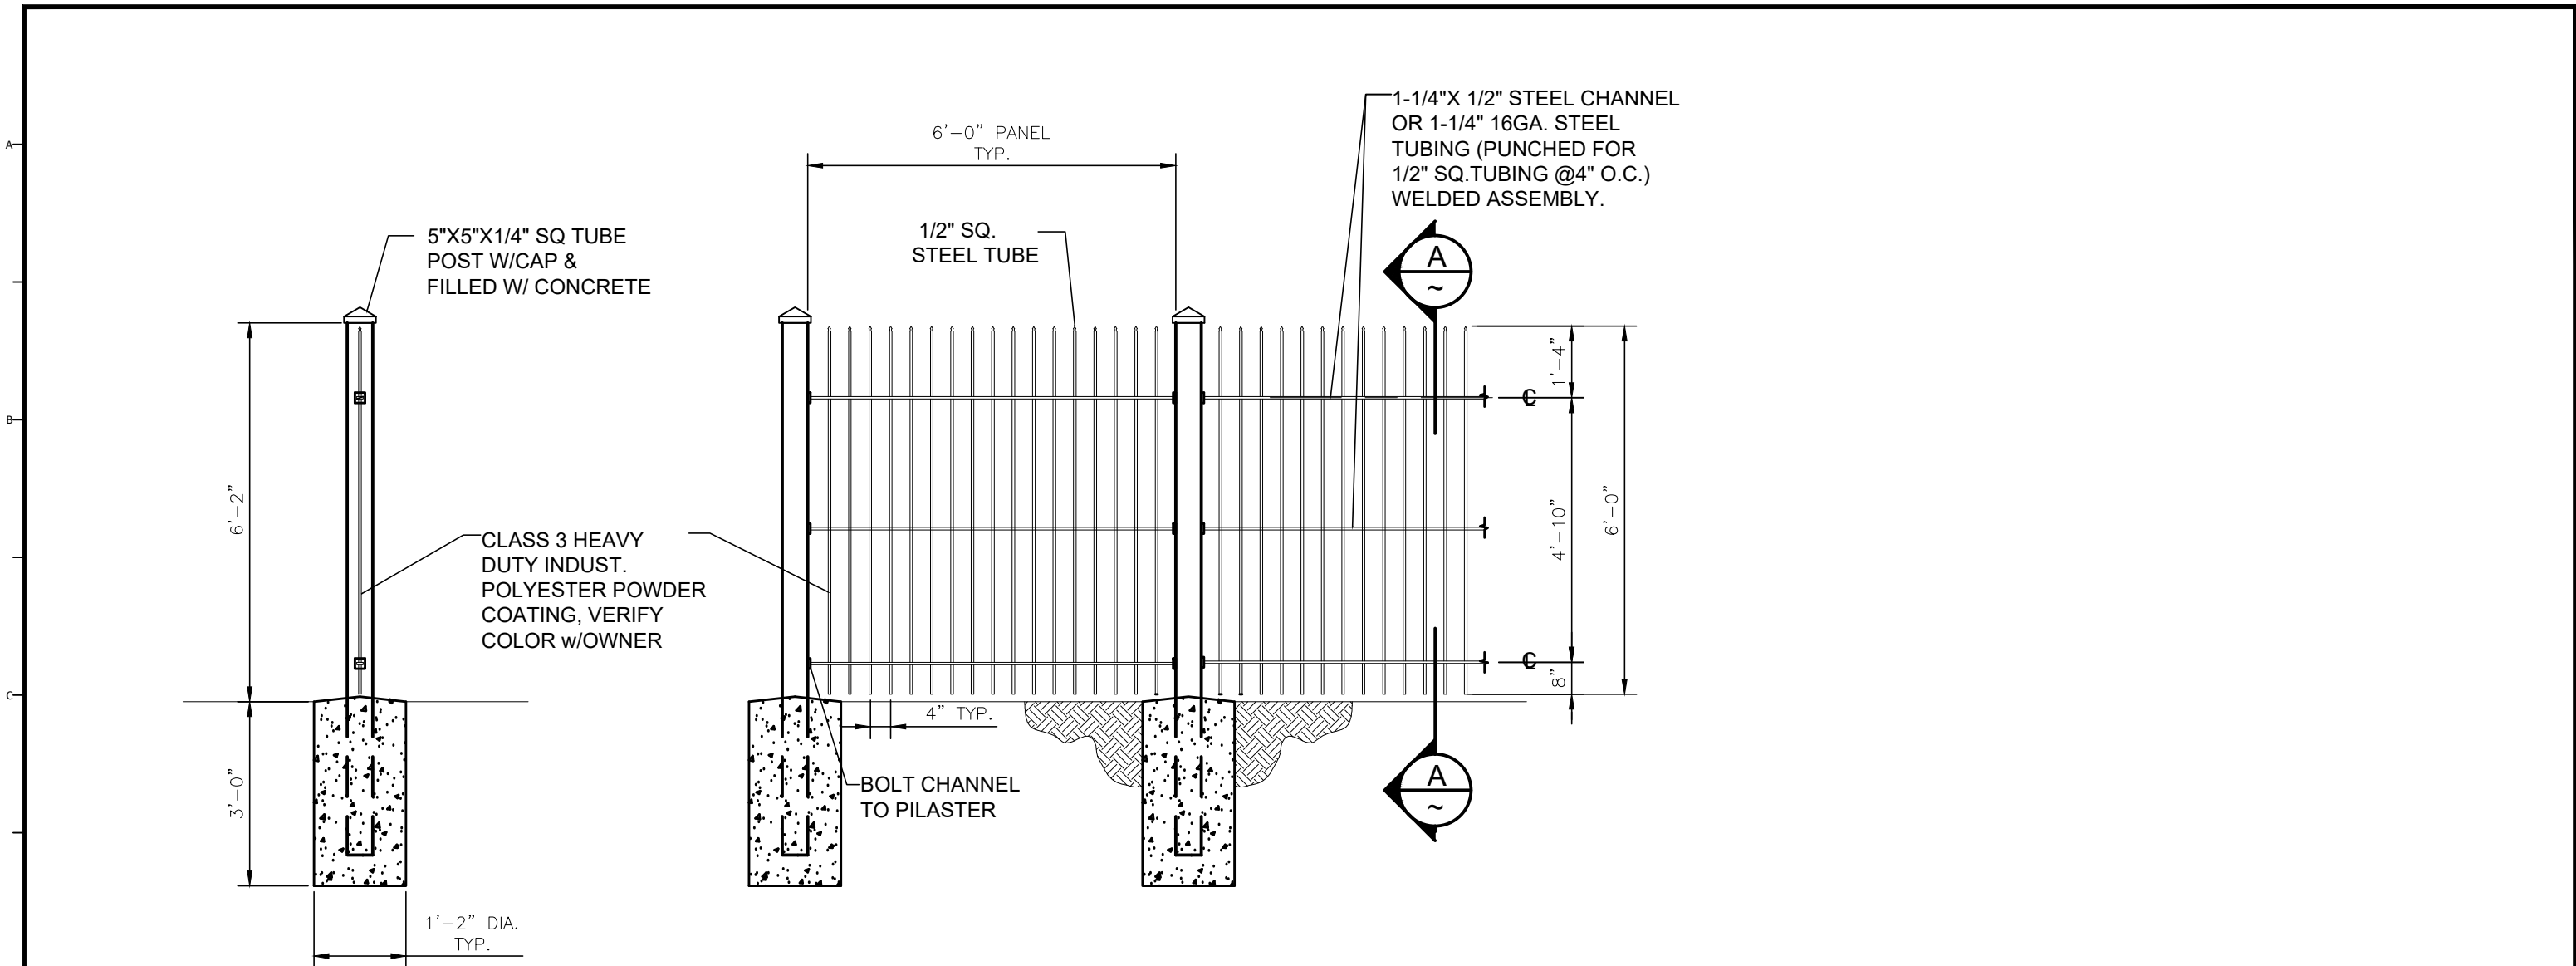

SECTION A-A ORNAMENTAL IRON FENCE
SCALE: N.T.S.

A FRONTAGE FENCE
M5 SCALE: NTS
FILE:

REVISIONS			
REV.	DESCRIPTION	BY	DATE




JORDAN VALLEY WATER
CONSERVANCY DISTRICT
8215 SOUTH 1300 WEST
WEST JORDAN, UTAH 84088-0070
PHONE (801) 565-4300

LINE IS 1/8" INCH AT FULL SIZE (IF NOT 1" - SCALE ACCORDINGLY)	ORIGINAL SIZE B
SCALE: NOT TO SCALE	
DESIGN:	JCS
DRAWING:	JCS
PROJ. MGR:	JCS
APPROVAL:	

INFRASTRUCTURE SERVICES FACILITY FENCE	
DETAILS	

DATE 9/29/26
PROJECT NUMBER 4413
DRAWING NUMBER M5
SHEET NUMBER 8 OF 9

- NOTES:
1. MATERIALS AND WORKMANSHIP NOT SHOWN ON THIS DRAWING SHALL CONFORM TO THE MANUFACTURER'S SPECIFICATIONS.
 2. SLIDING GATE AND MOTOR AND SUPPORTS TO BE DESIGNED BY GATE MANUFACTURER, CONTRACTOR TO PROVIDE SHOP DRAWINGS FOR APPROVAL BEFORE MANUFACTURING AND INSTALLING.
 3. MOTOR TYPE TO BE COMMERCIAL AND SIZED FOR WEIGHT AND LENGTH OF GATE.
 4. GATE TO BE HEAVY DUTY INDUSTRIAL FRAMEWORK WITH BRACE AND TRUSS SYSTEM.
 5. ALL STEEL TO BE WELDED AND GALVANIZED.
 6. GATE TO HAVE OBSTRUCTION SENSING, VEHICLE DETECTOR LOOP AT INSIDE OF PROJECT, AUTO CLOSING, KEYPAD AND CARD READER, AND SAFETY ELECTRIC EYE.

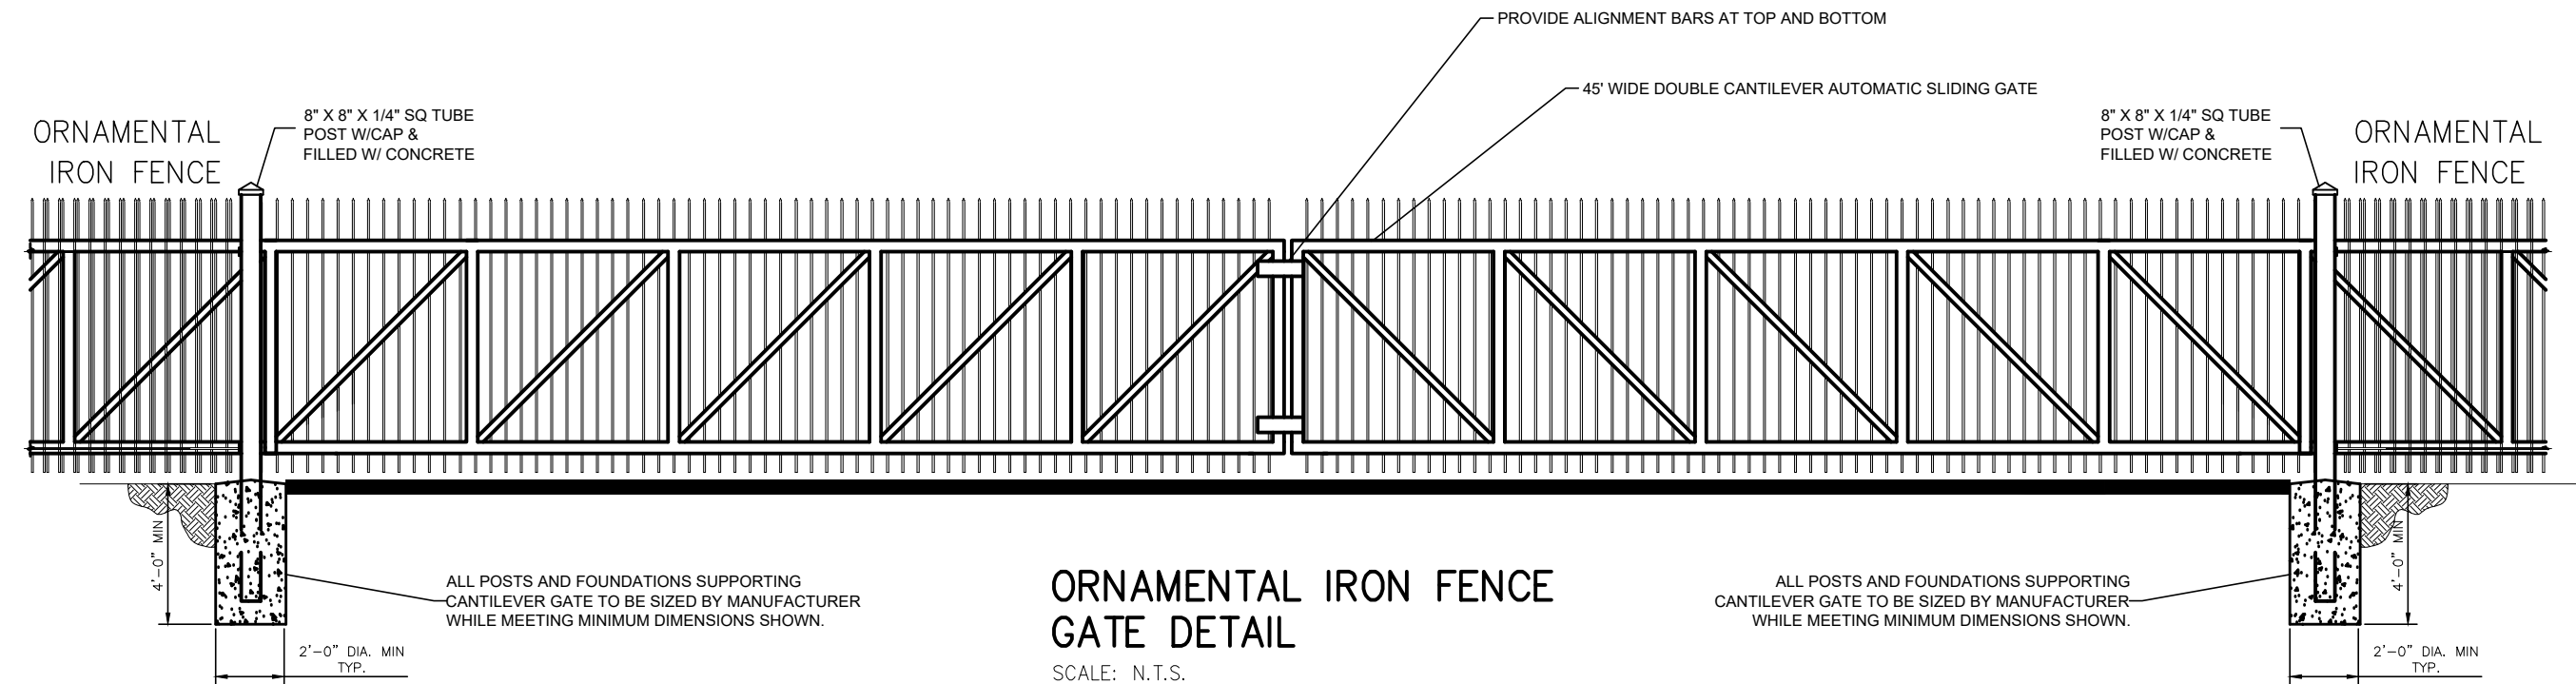

A AUTOMATIC GATE
M6 SCALE: NTS
FILE:

REVISIONS			
REV.	DESCRIPTION	BY	DATE



JORDAN VALLEY WATER
CONSERVANCY DISTRICT
8215 SOUTH 1300 WEST
WEST JORDAN, UTAH 84088-0070
PHONE (801) 565-4300

LINE IS 1/8" INCH AT FULL SIZE (IF NOT 1" - SCALE ACCORDINGLY)	ORIGINAL SIZE B
SCALE: NOT TO SCALE	
DESIGN:	JCS
DRAWING:	JCS
PROJ. MGR:	JCS
APPROVAL:	

INFRASTRUCTURE SERVICES FACILITY FENCE	
DETAILS	

DATE	9/29/26
PROJECT NUMBER	4413
DRAWING NUMBER	M6
SHEET NUMBER	9 OF 9